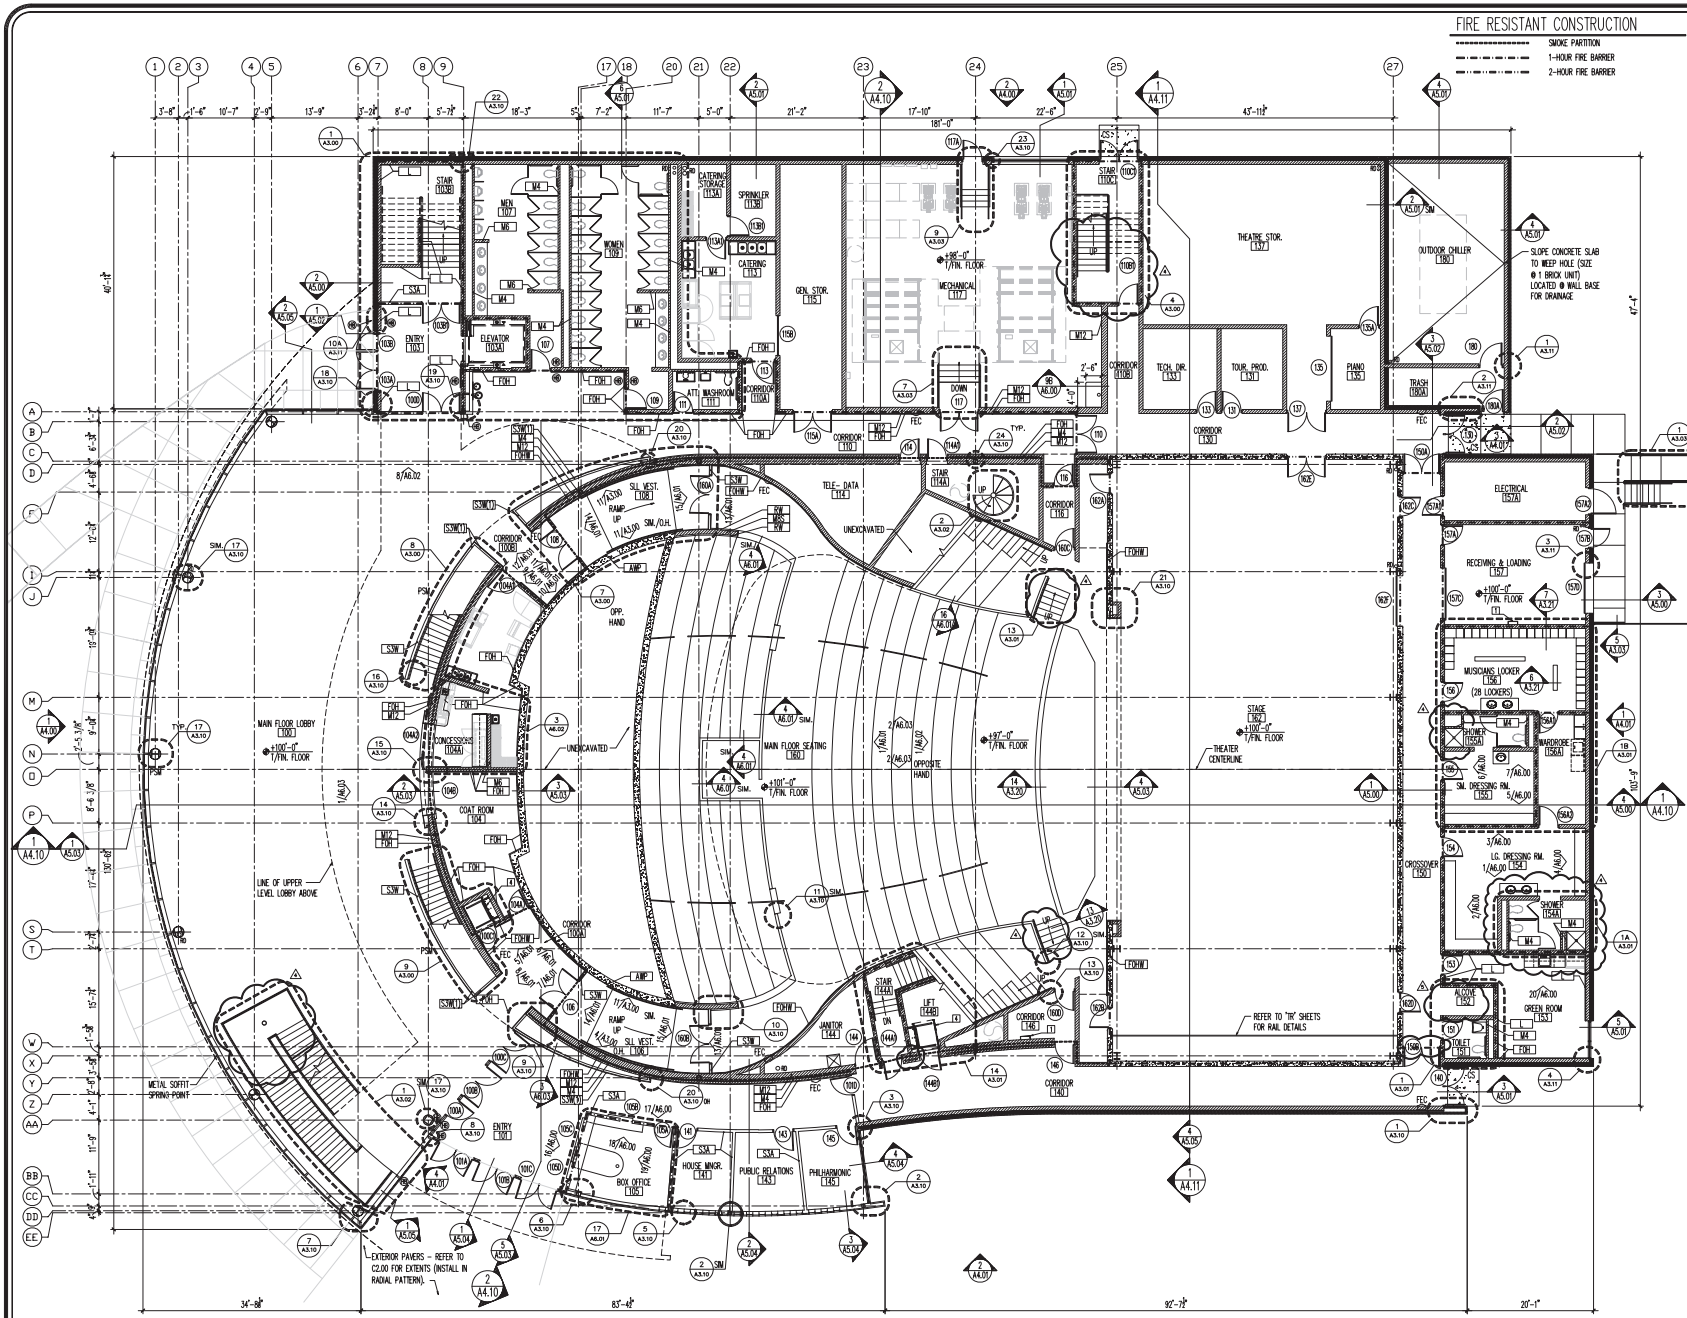

1 FIRST FLOOR PLAN
1/8" = 1'-0"

ABBREVIATIONS

&	AND	MHO	MAGNETIC HOLD OPEN
@	AT	MIN	MINIMUM
ACS	ACOUSTIC SEALS	MMP	METAL WALL PANEL
AFF	ABOVE FINISH FLOOR	N/A	NOT APPLICABLE
AL	ALUMINUM	O.C.	ON CENTER
ALUM	ALUMINUM STOREFRONT / CURTAIN WALL	OPH	OPPOSITE HAND
AP	ACCESS PANEL	OHC	OVERHEAD COILING DOOR
APP	ACOUSTIC WALL PANEL	OHD	OVERFLOW ROOF DRAIN
B	BOTTOM OF	PC	PRECAST CONCRETE
BR	BRICK	PT	PORCELAIN TILE
CJ	CONTROL JOINT	QT	QUARRY TILE
CMU	CONCRETE MASONRY UNIT	RB	RESILIENT BASE
CONC	CONCRETE	RD	ROOF DRAIN
CONT	CONTINUOUS	RM	RECESSED MAT
CPT	CARPET	RT	RESILIENT TILE
CS	CONCRETE STOOP	RTU	ROOF TOP UNIT
CT	CERAMIC TILE	SANV	STAIN AND VARNISH
CTC	CLOCK / TELECOMMUNICATIONS CABINET	SAT	SUSPENDED ACOUSTIC TILE CEILING
CU	CONDENSING UNIT	SC	SEALED CONCRETE
CUH	CABINET UNIT HEATER	SD	SCUPPER DRAIN
CX	CONNECTION	SF	STOREFRONT GLAZING
EF	EXHAUST FAN	SGFT	STRUCTURAL GLAZED FACING TILE
EJ	EXPANSION JOINT	SIM	SIMILAR
EQ	EQUAL	SP	STORM PIPE
EXP	EXPOSED STRUCTURE	SR	STUDDED RUBBER TILE
FD	FLOOR DRAIN	SRB	SHEET RUBBER FLOORING
FE	FIRE EXTINGUISHER	SS	STAINLESS STEEL
FEC	FIRE EXTINGUISHER CABINET	STL	STEEL
FF	FACTORY FINISH	T/	TOP OF
FIN	FINISH	TB	TACK BOARD
FRP	FIBER REINFORCED PLASTIC	TRZ	TERRAZZO
FS	FLOOR SINK	TYP	TYPICAL
GYP	GYPSUM BOARD	U.N.O.	UNLESS NOTED OTHERWISE
HM	HOLLOW METAL	UC	UNDERCUT
HMFRG	HOLLOW METAL FRAME AND GLAZING	UH	UNIT HEATER
HP	HIGH POINT	VCT	VINYL COMPOSITION TILE
INS	INSULATED	VIF	VERIFY IN FIELD
LP	LOW POINT	VP	VENT PIPE
MAX	MAXIMUM	WCP/F	WALK OFF CARPET TILE //
MB	MARKER BOARD	WD	WOOD

SYMBOL LIST

- +100'-0" T/FIN. FLOOR — FINISH FLOOR ELEVATION TAG
- 100 — DOOR SWING & NUMBER SEE A2.10 FOR SCHEDULE OF DOORS AND TYPES
- XXXXX / 000 — ROOM TAG & NUMBER-REFER TO FINISH PLANS FOR ADDITIONAL INFORMATION
- M8 — PARTITION TYPE REFER TO A2.00 FOR PARTITION TYPES
- 4 / A4.01 — EXTERIOR ELEVATION TAG
- FEC — FIRE EXTINGUISHER IN RECESSED CABINET - CENTER ON WOOD PANELS WHERE APPLICABLE
- FE — FIRE EXTINGUISHER
- PB — POWER DOOR OPERATOR BUTTON
- 1 / A4.1X — BUILDING SECTION TAG
- 1 / A5.01 — WALL SECTION TAG
- CMU - PROVIDE TYPE M8 U.N.O.
- FACE BRICK
- GYPSUM BOARD & METAL STUD PARTITION - PROVIDE TYPE S3A U.N.O.
- PRECAST CONCRETE OR C.I.P. CONCRETE

GENERAL NOTES

1. STUD WALL DIMENSIONS ARE TO FACE OF FINISHES.
2. ALL EXTERIOR DIMENSIONS ARE TO FACE OF MASONRY U.N.O.
3. SLOPE ALL CONCRETE & TOPPING TO DRAINS. COORDINATE WITH PLUMBING DRAWINGS.
4. PROVIDE 1" BULLNOSE ON ALL EXPOSED MASONRY CORNERS AND SILLS. PROVIDE 1" BULLNOSE CORNERS AT ALL CONCRETE BLOCK AND INTEGRAL COLORED CONCRETE BLOCK WALL OPENINGS.
5. ALL WALLS ABOVE DOORS & FRAMES TO EXTEND TO UNDERSIDE OF DECK.
6. ALL MASONRY WALLS ARE TYPE M8 U.N.O.
7. ALL WALLS & PARTITIONS TO EXTEND TO DECK ABOVE U.N.O.
8. CENTER FIRE SPRINKLER HEADS IN SAT CEILING.
9. OPENINGS IN MASONRY WALLS FOR FIRE EXTINGUISHERS AND CABINET UNIT HEATERS TO BE COORDINATED IN FIELD WITH APPROVED SHOP DRAWINGS.
10. REFER TO WALL SECTIONS FOR EXTERIOR CMU THICKNESS.
11. REFER TO PARTITION TYPES FOR INTERIOR CMU THICKNESS.
12. REFER TO DIMENSION PLAN FOR ADDITIONAL DIMENSIONS.
13. REFER TO SHEETS A3.22 & A3.23 FOR CABLE HOOK AND PASS-THROUGH LOCATIONS.
14. REFER TO DETAIL C4/A5.10 FOR SLOT SIZES IN C.I.P. CONCRETE TIERS FOR MECHANICAL RETURN AIR GRILLES.

REFERENCE NOTES

1. LADDER UP (SEE 18/A3.01)
2. LADDER DOWN (SEE 18/A3.01)
3. PROVIDE VARYING FURRING DEPTHS AS REQUIRED OVER CHANGE IN CMU WALL DEPTHS
4. PLATFORM WHEELCHAIR LIFT
5. CEILING BELOW

PERFORMING ARTS CENTER
KENT STATE UNIVERSITY TUSCARAWAS
330 UNIVERDITY DRIVE NORTHEAST
NEW PHILADELPHIA, OHIO 44663
KSU - 206104
PREPARED FOR:
OFFICE OF UNIVERSITY ARCHITECT
334 LOWRY MALL
KENT, OHIO 44242

schorr architects inc. | LEGAT Kingscott

4 JULY 22, 2008	
5 AUGUST 11, 2008	
ISSUED FOR CONSTRUCTION	09/23/08
COMM. NO.: 0702	
FIRST FLOOR PLAN	

STATE OF OHIO REGISTERED ARCHITECT — TONY R. SCHORR 18879

A1.10